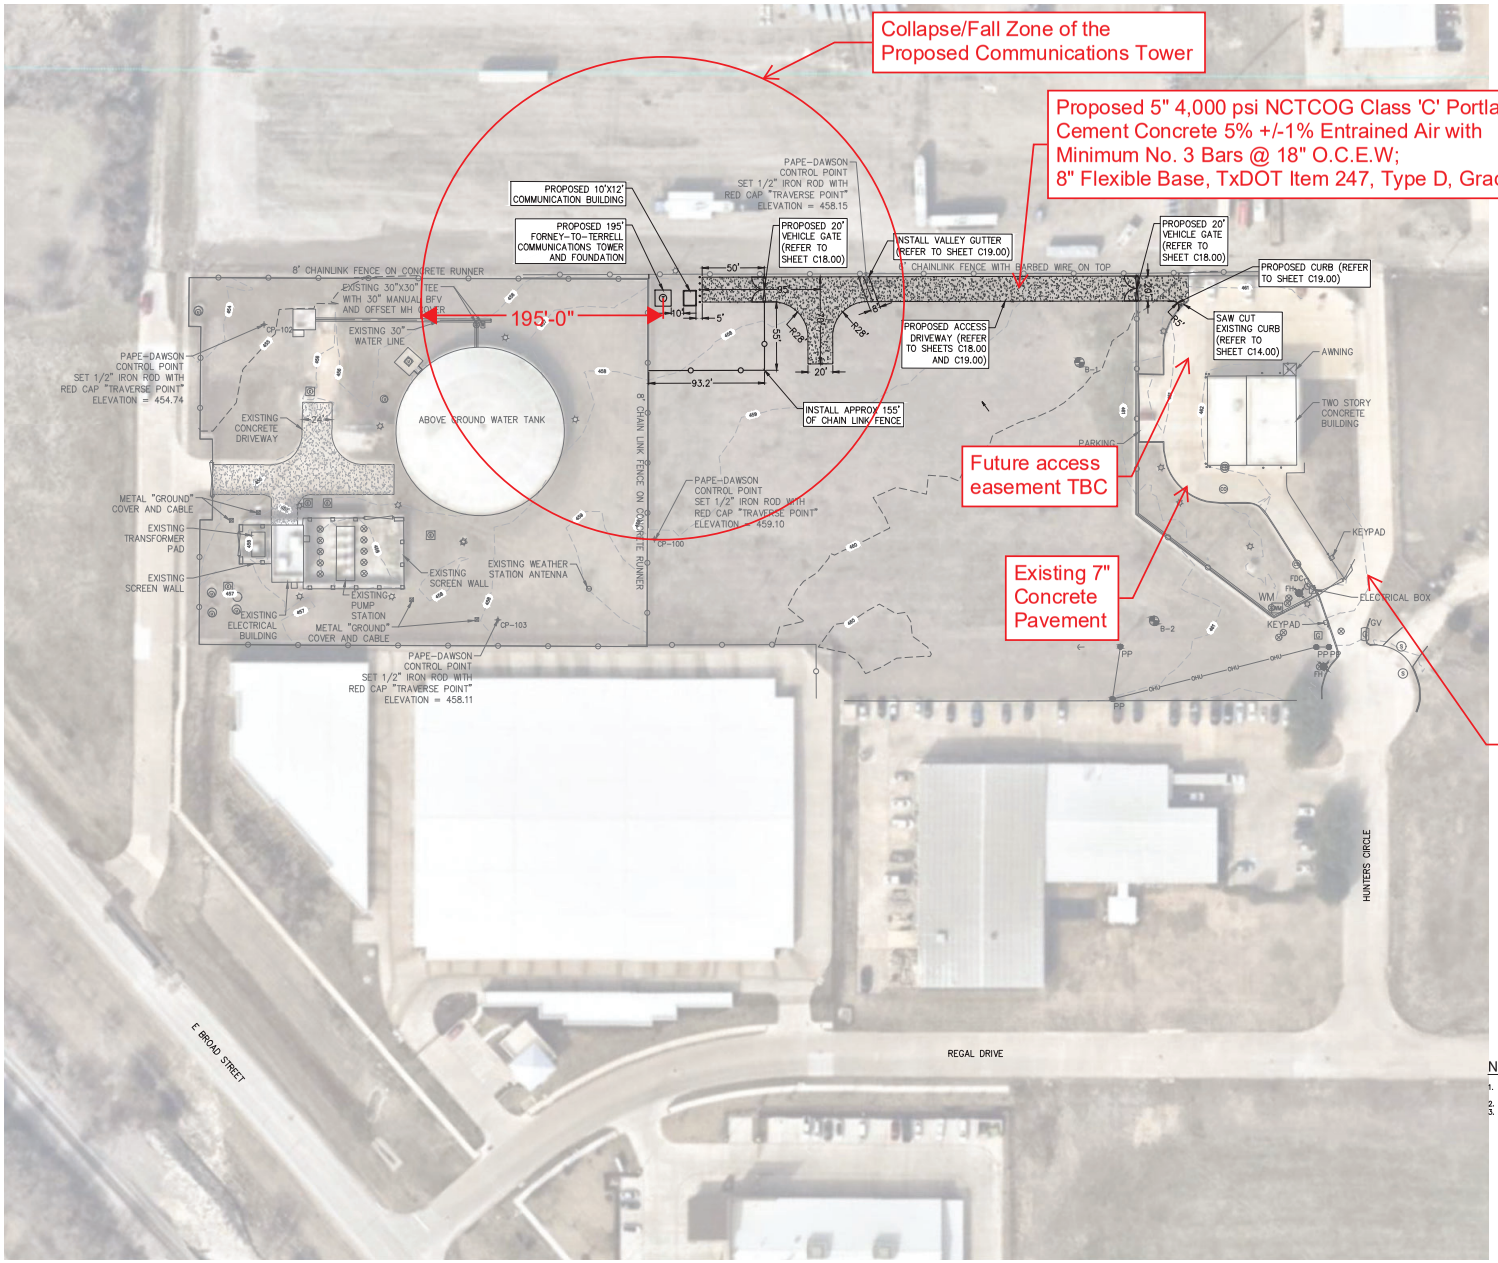

LEGEND

- EXISTING MINOR CONTOUR
- EXISTING MAJOR CONTOUR
- FLOW ARROW
- CHAIN LINK FENCE
- LIGHT POLE
- WATER VALVE BOX
- WATER VALVE
- ELECTRICAL MANHOLE
- WATER MANHOLE
- METAL COVER AND CABLE
- BOREHOLE LOCATION
- BOLLARD
- POWER POLE
- FIRE HYDRANT
- SANITARY SEWER MANHOLE
- CLEANOUT
- FIRE DEPARTMENT CONNECTION
- WATER METER
- GUY ANCHOR
- GAS METER
- GAS VALVE
- EXISTING WATER LINE
- EXISTING CONCRETE DRIVEWAY
- PROPOSED CONCRETE DRIVEWAY
- EXISTING GATE
- PROPOSED GATE
- PROPOSED BOLLARD

NOTES

1. CONTRACTOR SHALL PROTECT ALL EXISTING TREES, FENCES, RETAINING WALLS AND STRUCTURES UNLESS OTHERWISE NOTED.
2. ALL SPOT GRADES ARE FINISHED GRADE UNLESS OTHERWISE NOTED.
3. WALL INFORMATION SHOWN ON PLANS IS TO BE USED FOR HEIGHT AND LOCATION PURPOSES ONLY. ACTUAL WALL AND SLOPE STABILITY DESIGN BY OTHERS. ALL CONSTRUCTION ON SLOPES EXCEEDING 4:1 SHALL REQUIRE GEOTECHNICAL DESIGN FOR SLOPE AND SOIL STABILITY.

NO.	REVISION	DATE

STATE OF TEXAS
KIM S KEEFER
117744
LICENSED PROFESSIONAL ENGINEER
3/11/2022

PAPE-DAWSON ENGINEERS
DALLAS | SAN ANTONIO | AUSTIN | HOUSTON | FORT WORTH
5810 TENNYSON PKWY, STE 425 | PLANO, TX 75024 | 214.420.8494
TBPE FIRM REGISTRATION #470 | TBPLS FIRM REGISTRATION #10194390

HAILEY PUMP STATION GST REHABILITATION & SITE IMPROVEMENTS AND FORNEY-TO-TERRELL COMMUNICATIONS TOWER
MESQUITE & FORNEY, TEXAS
COMMUNICATIONS TOWER SITE PLAN

PLAT NO. –
JOB NO. 70118-00
DATE MARCH 2022
DESIGNER RMH
CHECKED RKH DRAWN RMH
SHEET C13.00

BID SET

Date: Mar 10, 2022, 9:54pm User ID: rharris
File: W:\projects\701\18\00\2.0 Design\2.2 Civil\2.2.3 Plan Sheets\SP-7011800 - Forney.dwg

THIS DOCUMENT HAS BEEN PRODUCED FROM MATERIAL THAT WAS STORED AND/OR TRANSMITTED ELECTRONICALLY AND MAY HAVE BEEN INADVERTENTLY ALTERED. RELY ONLY ON FINAL HARDCOPY MATERIALS BEARING THE CONSULTANT'S ORIGINAL SIGNATURE AND SEAL AERIAL IMAGERY PROVIDED BY GOOGLE® UNLESS OTHERWISE NOTED. Imagery © 2018,CAPCOG,Digital Globe,Texas Orthoimagery Program, USDA Farm Service Agency.